Permit #F00020504-A

FilmL.A., Inc.
1201 W. 5th Street, Suite T-800
Los Angeles, CA 90017
t: (213)977-8600 - f: (213)977-8601
www.filmla.com

Summary Information

Permit No: F00020504-A **Type of Permit:** FILMING **Release Date:** 10/01/2009

Production Company PARK PICTURES LLC

Insured Company Name PARK PICTURES LLC
Contact Phone No. 1 310-752-0040
Contact Phone No. 2
Fax
Address 184 5TH AVE, 8TH FLOOR
NEW YORK, New York 10010

Production Title B OF A JOB #09-40

Type of Production Commercial - Standard

Producer Pat Frasier

Director Lance Acord

1st AD Howell Caldwell

Production Manager Jennifer Berdy

FilmL.A. Coordinator Hans Groszkruger

Location Manager Ed Allen
Primary Phone Mobile - 310-383-8281
Secondary Phone Office - 310-752-0040

Location Assistant NA NA
Primary Phone Office - 000-000-0000
Secondary Phone

Fees

LA CITY DOT SIGN REMOVALS AND ENGINEERS $230.00

Total Permit Fee $230.00

Number of Locations 1

NOT A PERMIT

Permit #F00020504-A

FilmL.A., Inc.
1201 W. 5th Street, Suite T-800
Los Angeles, CA 90017
t: (213)977-8600 - f: (213)977-8601
www.filmla.com

Summary Information — Location

Permit Number F00020504-A
Production Company PARK PICTURES LLC
Insured Company PARK PICTURES LLC
Production Title B OF A JOB #09-40

Location Manager Ed Allen
Primary Phone Mobile - 310-383-8281
Secondary Phone Office - 310-752-0040

Location Address 6314 Yucca St, Los Angeles, CA, 90028

Location Names

Location Type Retail Business

Location Description

Film Dates 10/1/2009 - 10/1/2009 07:00 - 22:00

Open or Closed to the Public Closed

Generic Conditions Must Maintain 5' Clearance on Sidewalks/Walkways
No Cast and Crew parking on areas streets.

Please see attached documents ivar park pictures.pdf
yucca park pictures.pdf

Equipment on Location

Type	Quantity
5 or 10 ton trucks	3
Cast/Crew vehicles	45
Cube Trucks	3
Generator	1
Motor Homes	3
Stakebed Trucks	2
Vans	3

Personnel on Location

Type	Quantity
Cast	5
Crew	45
Off-Duty/Retired LAPD Officer(s)	2
Spot Check	1

Filming Activities Equipment on sidewalk, in curb lane & across street; Interior and exterior dialogue; Intermittent pedestrian control; Intermittent traffic control - 2 minutes standard; Removing meter head in front of location;

Jurisdiction **Political:** Los Angeles City - Council District 04 **Police:** Los Angeles Police Department **Fire:** Los Angeles City

Location Notes

Coordinator Note RIDER "A" COLLECTS FEES FOR REMOVAL AND REPLACEMENT OF METER. NO RIDER FEE DUE

Parking

Base Camp
Location Type : Private Parking Lot
Street : 1715 N Cahuenga Blvd

Crew Parking
Location Type : Private Parking Lot
Street : 1715 N Cahuenga Blvd

NOT A PERMIT

Permit #F00020504-A

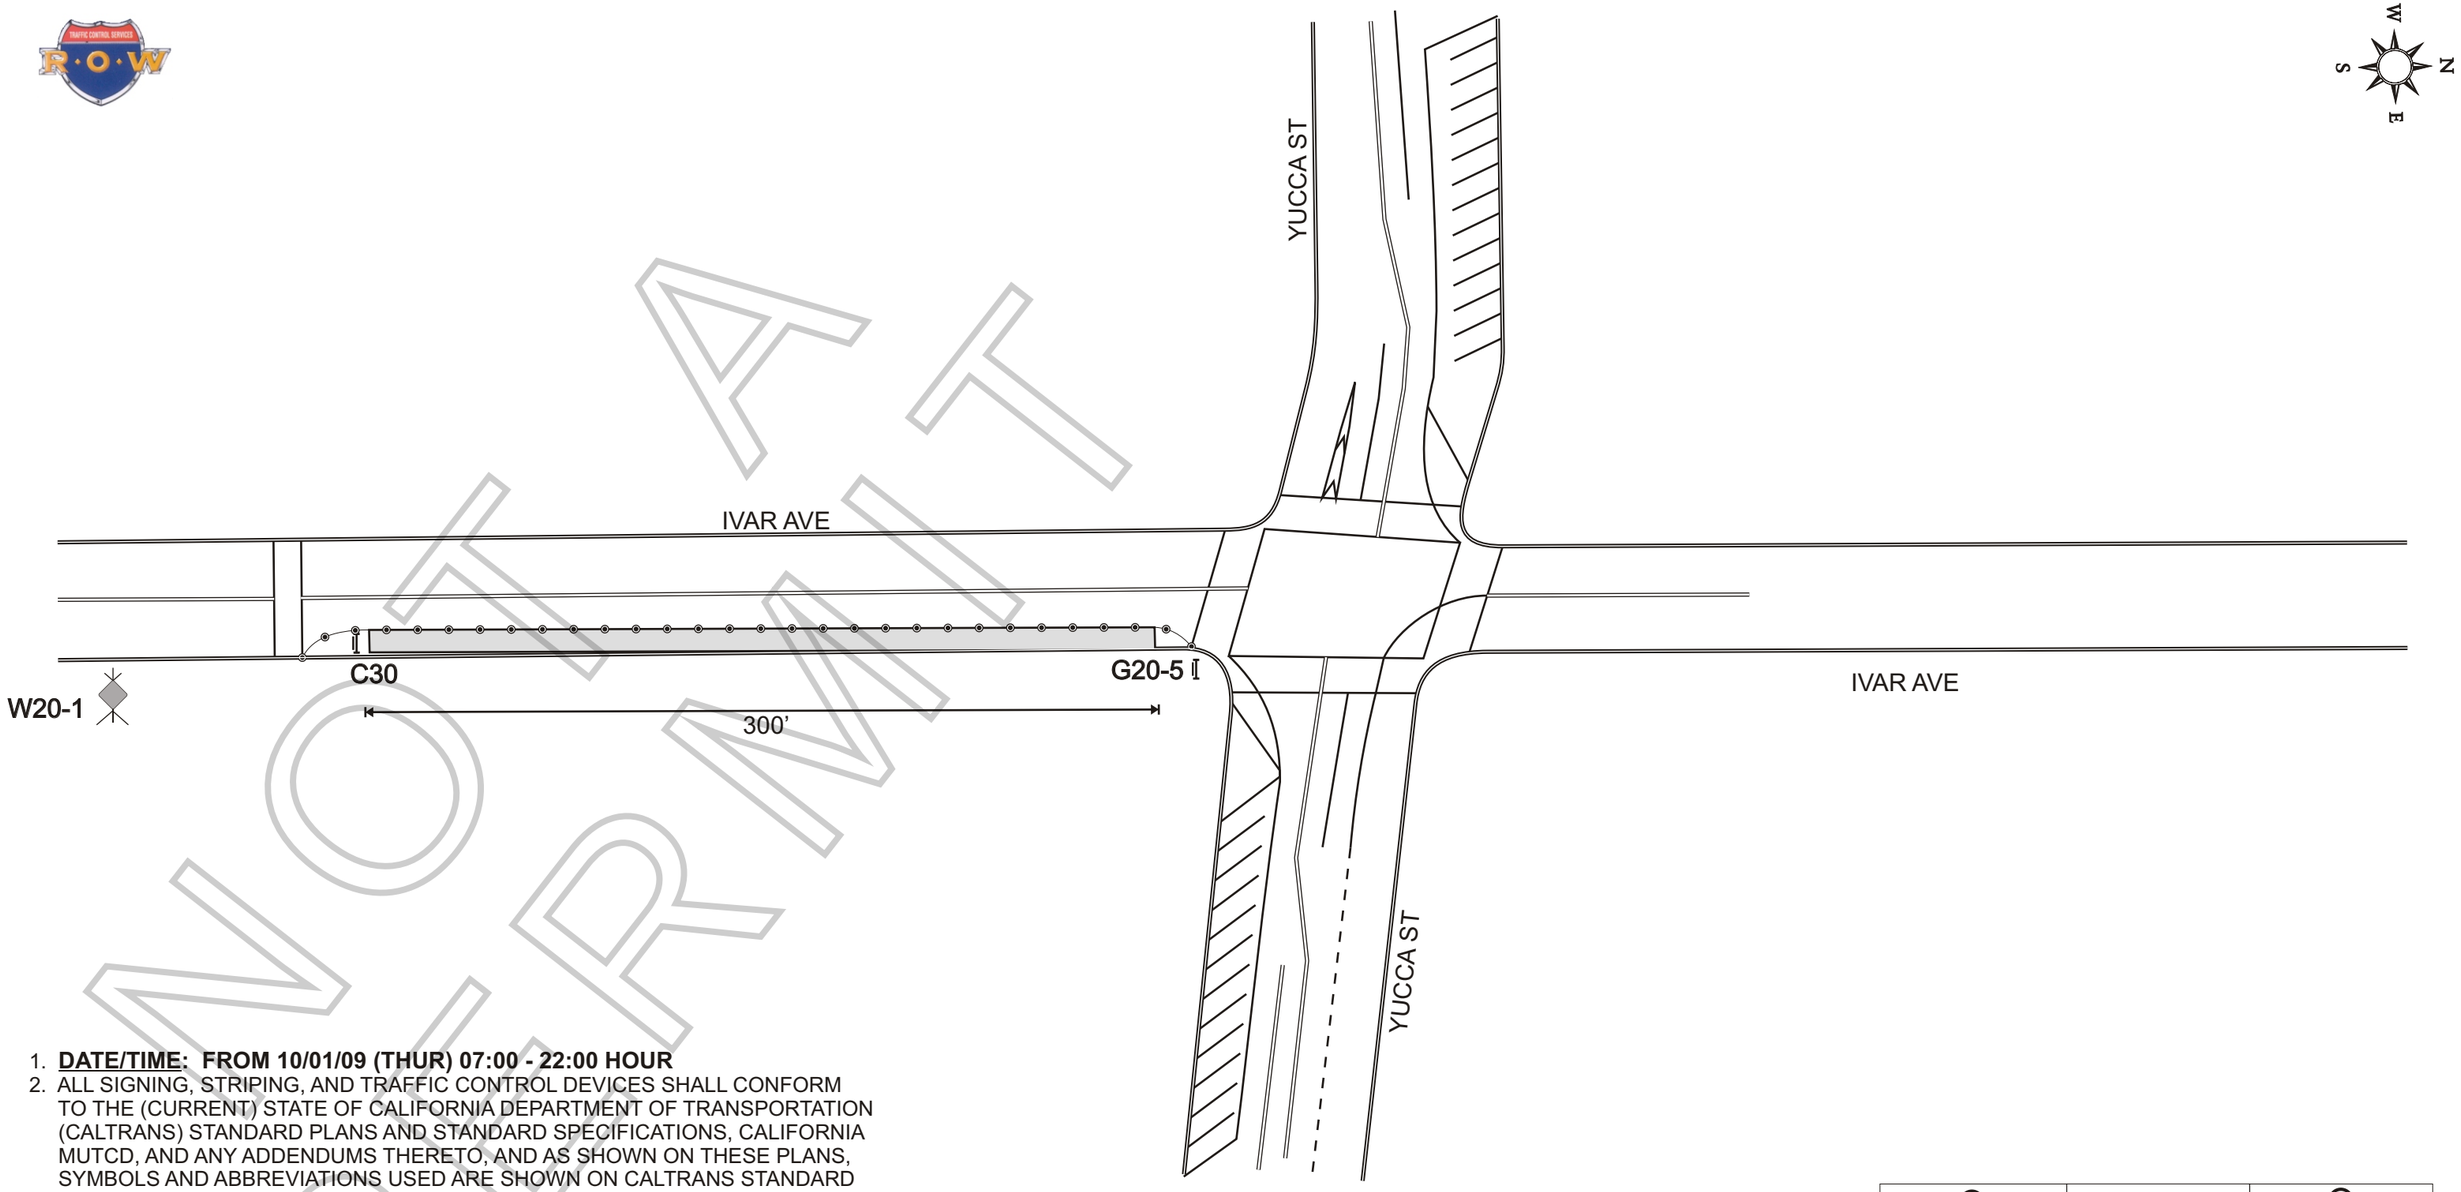

NOT A PERMIT

1. **DATE/TIME: FROM 10/01/09 (THUR) 07:00 - 22:00 HOUR**
2. ALL SIGNING, STRIPING, AND TRAFFIC CONTROL DEVICES SHALL CONFORM TO THE (CURRENT) STATE OF CALIFORNIA DEPARTMENT OF TRANSPORTATION (CALTRANS) STANDARD PLANS AND STANDARD SPECIFICATIONS, CALIFORNIA MUTCD, AND ANY ADDENDUMS THERETO, AND AS SHOWN ON THESE PLANS, SYMBOLS AND ABBREVIATIONS USED ARE SHOWN ON CALTRANS STANDARD PLANS A10A&B, A20A-D, AND A24A-E.
3. THERE WILL BE NO INTERFERENCE WITH TRAFFIC SIGNALS OR CROSSWALKS
4. CONES WILL BE 28" MINIMUM HEIGHT AND HAVE REFLECTORIZED SLEEVES FOR NIGHT WORK.
5. POLICE WILL DIRECT TRAFFIC IF NECESSARY.

RIGHT OF WAY INC	TRAFFIC CONTROL FOR:	PROJECT LOCATION:	LOCATION CONTACT:
150 E. ARROW HWY., SAN DIMAS, CA 91773 PH: (626) 930-9292 - FAX: (626) 930-9220 CA LIC #792675 PLANS DRAWN BY: STEVE OSBORN TRAFFIC CONTROL PLANS ARE DRAWN PER MUTCD & 2009 WATCH MANUAL	B OF A PMT# F20504 PARK PICTURES	IVAR AVE YUCCA ST - 300' SOUTH CITY OF LOS ANGELES, CA	P.P.S. / CHRIS AGNEW PHONE: (323) 465-9179 **FILM LA CONTACT**: HANS GROSZKRUGER

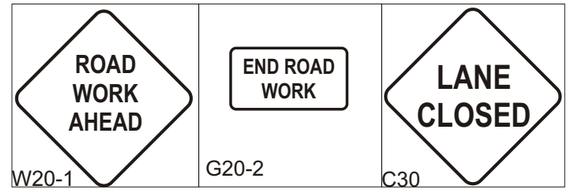

LEGEND:	
WORK AREA CLOSURE	TYPE I BARRICADE W/SIGN
CONE PATTERN DELINEATION	CONSTRUCTION WARNING SIGN

Permit #F00020504-A

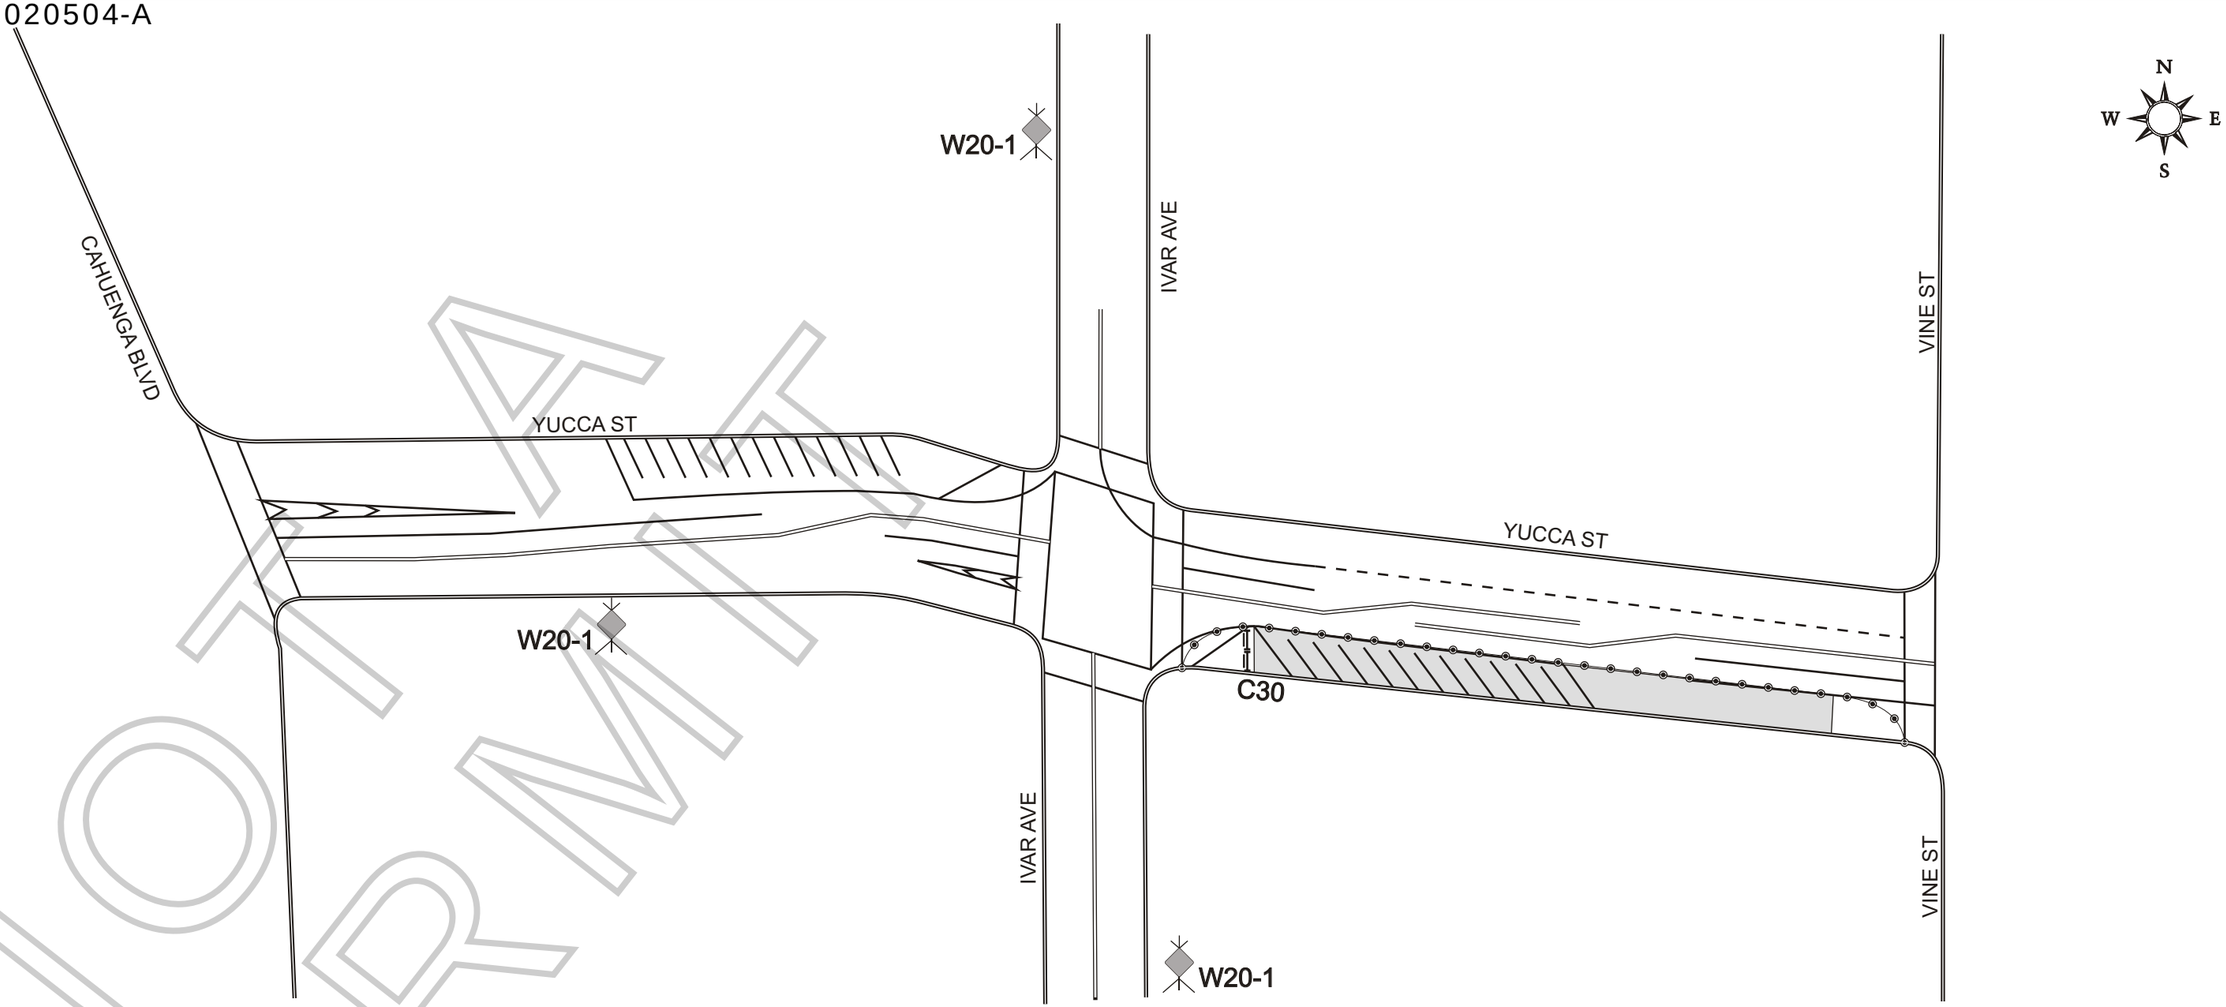

NOT A PERMIT

1. **DATE/TIME: FROM 10/01/09 (THUR) 07:00 - 22:00 HOUR**
2. ALL SIGNING, STRIPING, AND TRAFFIC CONTROL DEVICES SHALL CONFORM TO THE (CURRENT) STATE OF CALIFORNIA DEPARTMENT OF TRANSPORTATION (CALTRANS) STANDARD PLANS AND STANDARD SPECIFICATIONS, CALIFORNIA MUTCD, AND ANY ADDENDUMS THERETO, AND AS SHOWN ON THESE PLANS, SYMBOLS AND ABBREVIATIONS USED ARE SHOWN ON CALTRANS STANDARD PLANS A10A&B, A20A-D, AND A24A-E.
3. THERE WILL BE NO INTERFERENCE WITH TRAFFIC SIGNALS OR CROSSWALKS
4. CONES WILL BE 28" MINIMUM HEIGHT AND HAVE REFLECTORIZED SLEEVES FOR NIGHT WORK.
5. POLICE WILL DIRECT TRAFFIC IF NECESSARY.

RIGHT OF WAY INC	TRAFFIC CONTROL FOR:	PROJECT LOCATION:	LOCATION CONTACT:
150 E. ARROW HWY., SAN DIMAS, CA 91773 PH: (626) 930-9292 - FAX: (626) 930-9220 CA LIC #792675 PLANS DRAWN BY: STEVE OSBORN TRAFFIC CONTROL PLANS ARE DRAWN PER MUTCD & 2009 WATCH MANUAL	B OF A PMT# F20504 PARK PICTURES	YUCCA ST IVAR AVE - VINE ST CITY OF LOS ANGELES, CA	P.P.S. / CHRIS AGNEW PHONE: (323) 465-9179 **FILM LA CONTACT**: HANS GROSZKRUGER

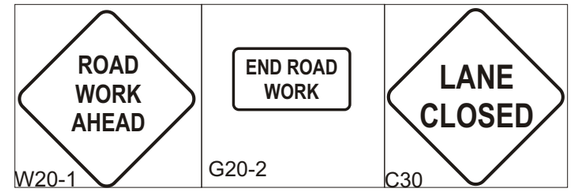

LEGEND:	
WORK AREA CLOSURE	TYPE I BARRICADE W/SIGN
CONE PATTERN DELINEATION	CONSTRUCTION WARNING SIGN